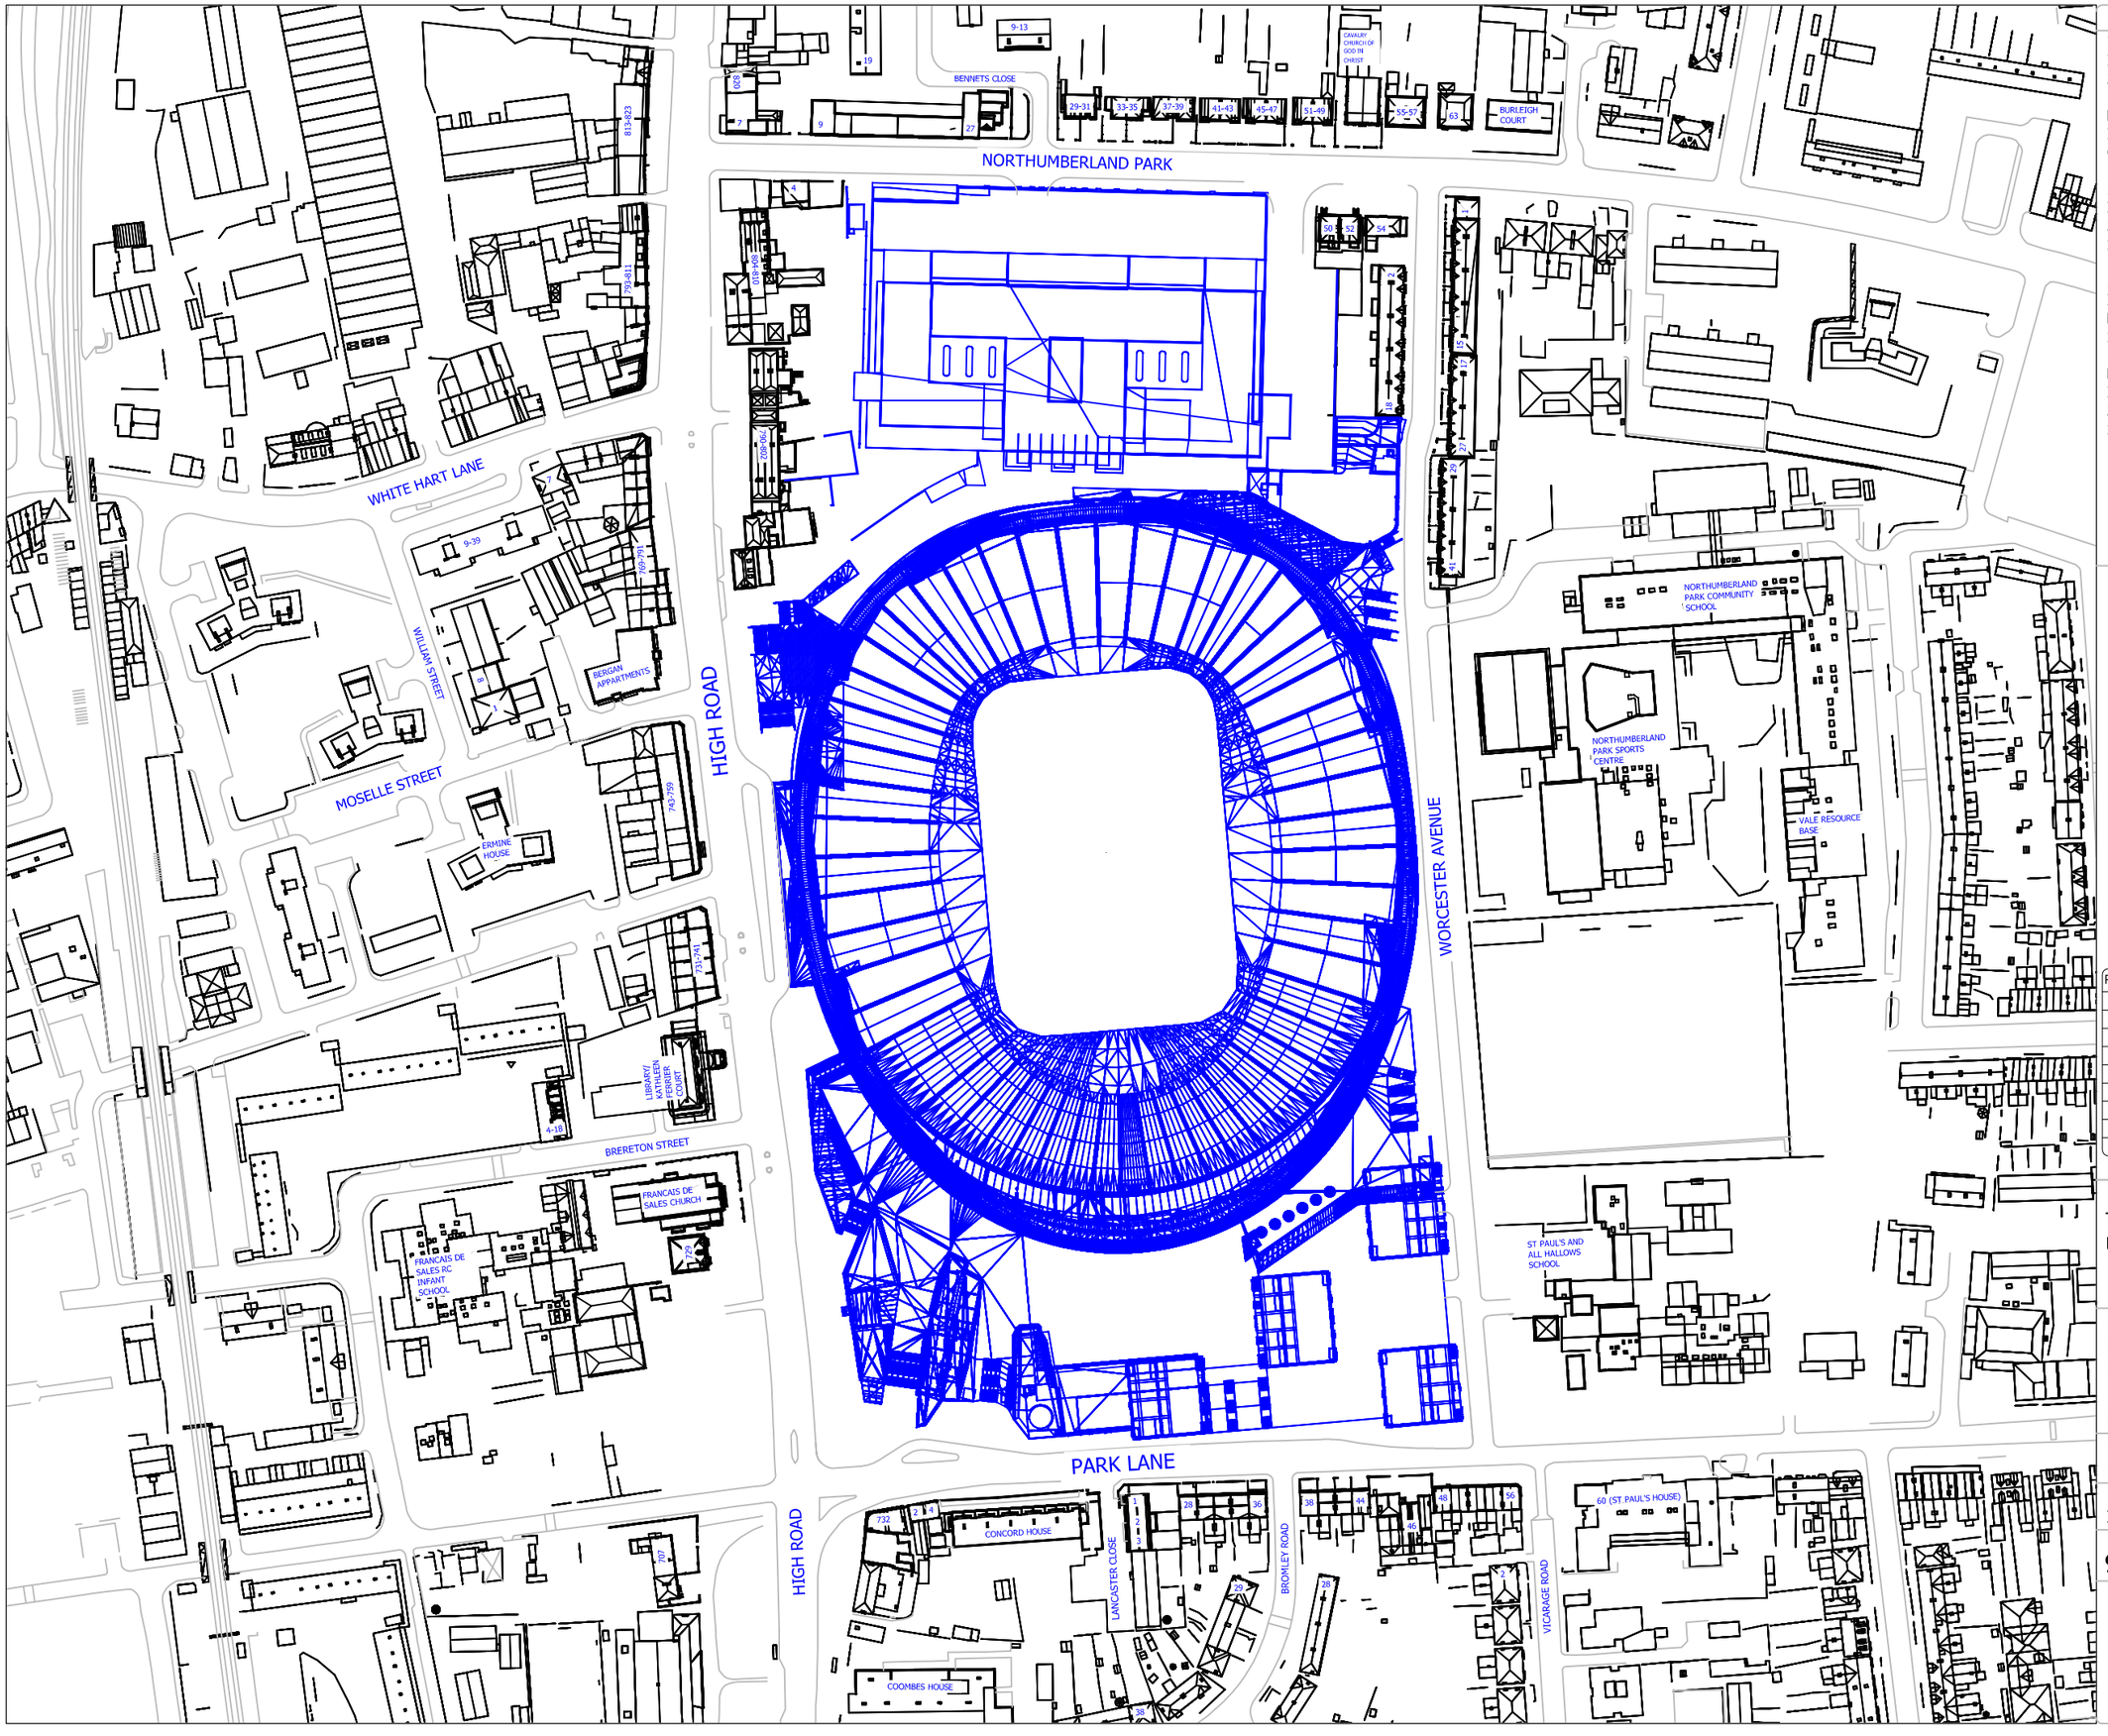

Sources of Information

WATERSLADE
IR09-240215
3D MODEL

F!ND
IR29-9186
OS MAP

ALLIES AND MORRISON
IR34-300715
3D MODEL
150729_Detailed 3D model.dwg

ALLIES AND MORRISON
IR35-030815
DRAFT 3D MODEL
1007_Tottenham Towers_150803.dwg

POPULOUS
IR38-070815
3D MODEL
150807_hotel.dwg

Notes

N.B. DO NOT SCALE OFF THIS DRAWING

N
Indicative Only

PROPOSED SCHEME SHOWN IN BLUE

Rev	Date	Description	Initials
A		Initial Issue	

Project
TOTTENHAM HOTSPUR FOOTBALL CLUB
LONDON

Title
PLAN VIEW
PROPOSED SCHEMES:
30/07/15-IR34 03/08/15-IR35
07/08/15-IR38

Scale: 1:2000@A3
Date: AUG. 15
Drawn: IM
Checked:
Drawing No.: 9186-52
Rel No.: 12
Revision: A

gia
The Whitehouse
Belvedere Road
London SE1 8GA
t 020 7202 1400
f 020 7202 1401
mail@gia.uk.com
www.gia.uk.com